


MONUMENT RECORD

STATE OF INDIANA - COUNTY OF MONROE

Corner I.D. #
BEAN BLOSSOM
W -- 17

Section 24, Township 10 NORTH, Range 2 WEST

Monument Description & Remarks: 1/2" SQUARE IRON PIN 3" BELOW GROUND
MARKING THE SOUTH EAST CORNER OF THE SOUTH WEST 1/4.

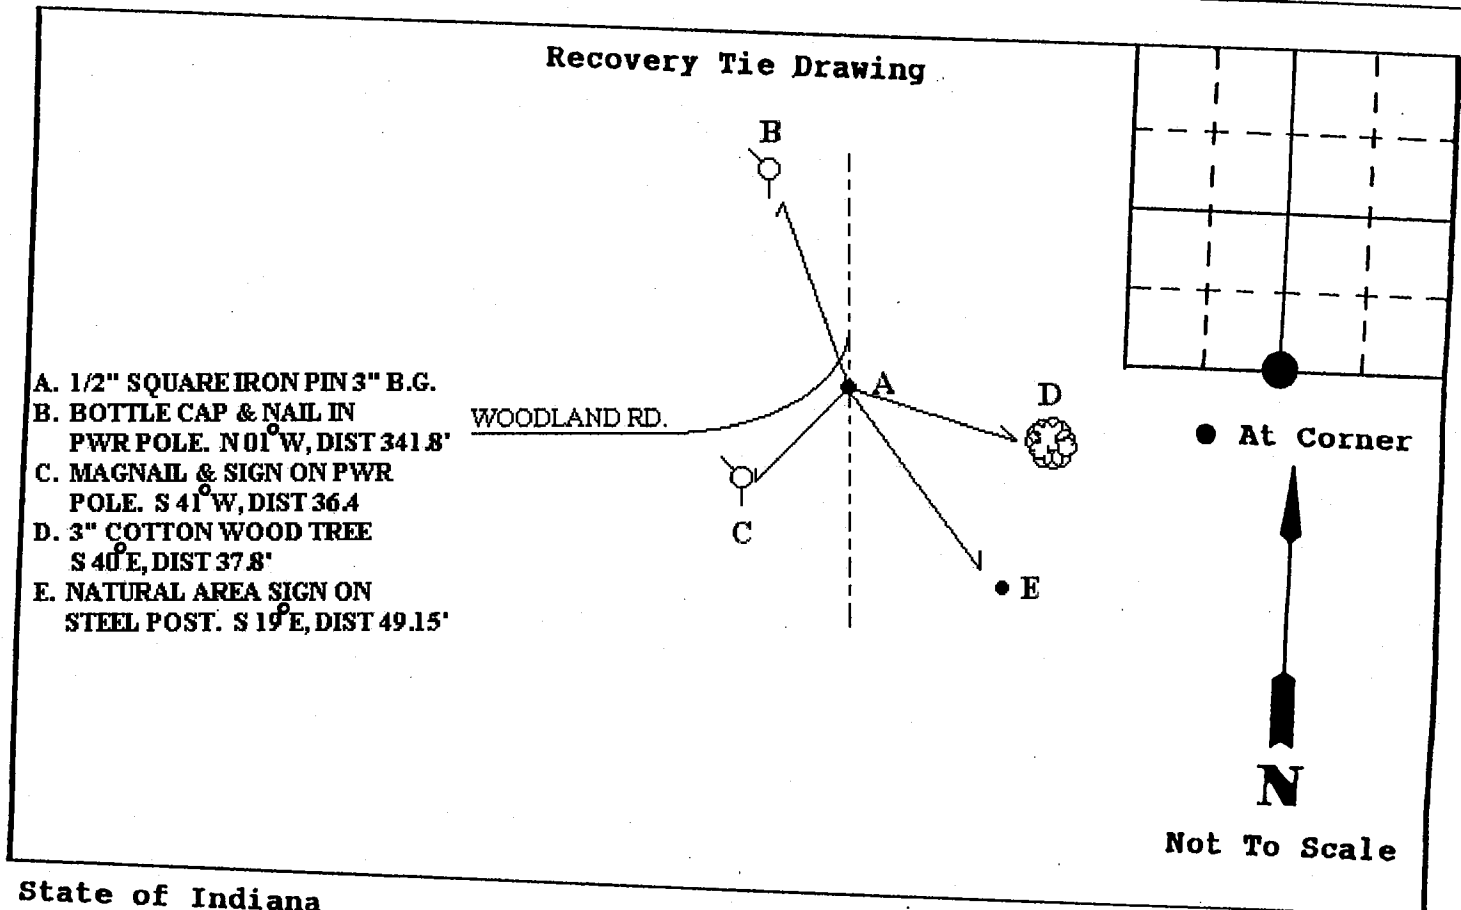

State of Indiana

County of MONROE

I, Steve Farkes, hereby certify that this document was prepared under my direction in accordance with the provisions of Section 17-3-64-4 through 17-3-64-8 of the Indiana Code, being Acts of 1965, Chapter 319; and the above data is given under my hand and seal this 18TH day of APRIL, 2001 A.D.

Space
Reserved For
Recording
Officer

Indiana Registered Land Surveyor No. _____ or

United States Government Agency _____

MONROE COUNTY SURVEYOR
Title _____

Field Book:

Page:

MONUMENT RECORD
State of Indiana - County of Monroe

Section: 25


Township: 10 North

Range: 2 West

Corner ID: Be Bl W-17

Monument Description & Remarks: Found 1/2" Square Iron Pin, 4" below gravel surface, centerline/centerline of Woodall Road and Woodland Road, at North 1/4 corner of section. Railroad spike found 6.23' north used as witness (point "C").

References on file in the County Surveyor's Office: Mike Mundy survey dated May, 1995.

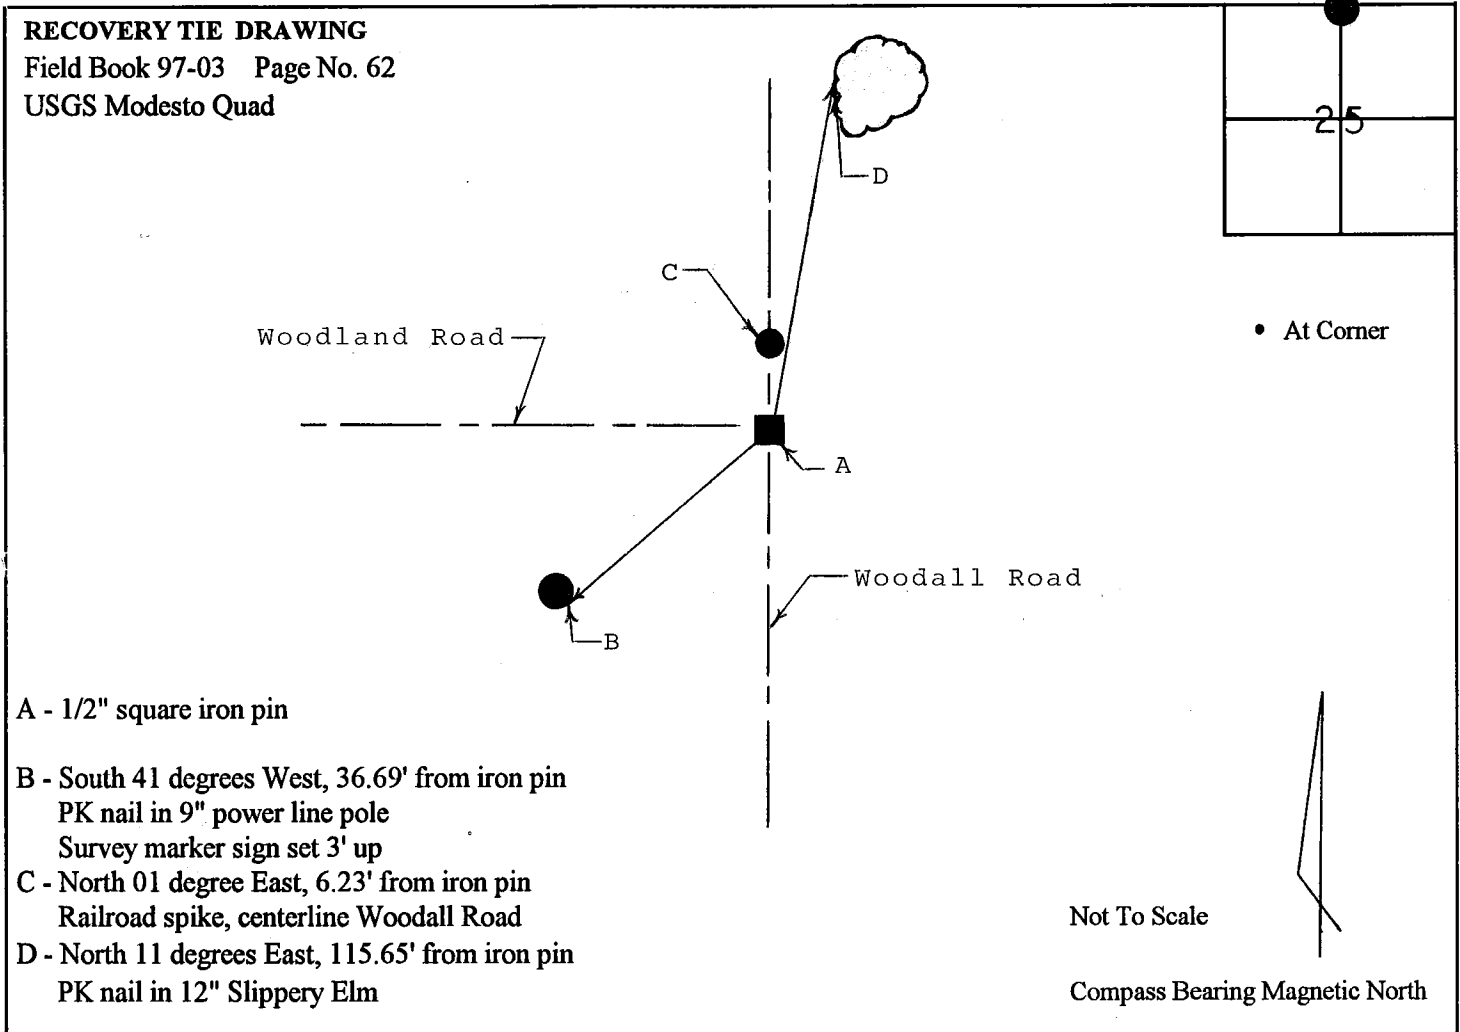

I, Kevin P. Enright, Monroe County Surveyor, hereby certify that this document was prepared under my direction in accordance with the provisions of Section 36-2-12-11 of the Indiana Code and the above data is given under my hand and seal this 26th day of November, 1997.

Kevin P. Enright

Administered by: Surveyor Review Board

